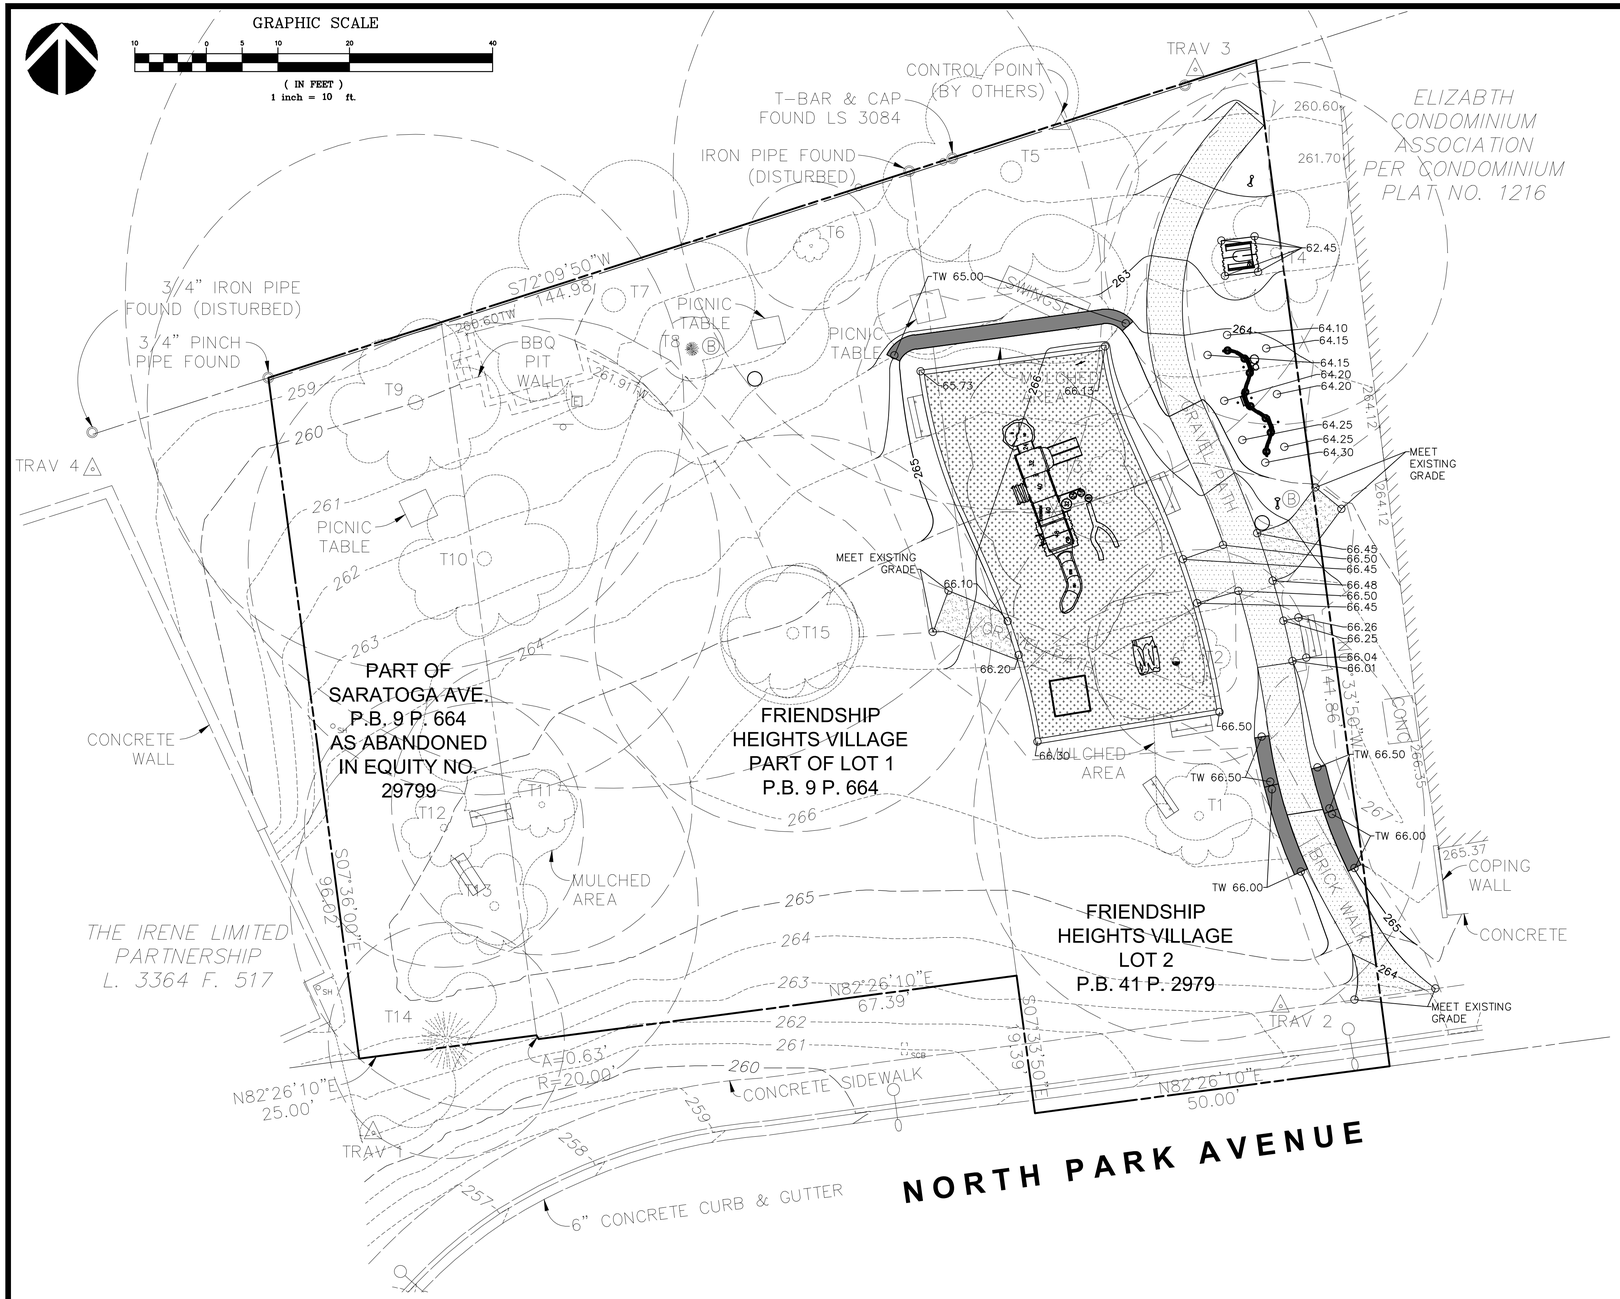

AMT

A. MORTON THOMAS AND ASSOCIATES, INC.
CONSULTING ENGINEERS
800 KING FARM BOULEVARD, 4TH FLOOR, ROCKVILLE, MD 20850
(301) 881-2545 FAX:(301) 881-0814
EMAIL: AMT1@AMTENGINEERING.COM

CONSULTANTS

REGISTRATION STAMP

OWNER

VILLAGE OF FRIENDSHIP HEIGHTS
4433 SOUTH PARK AVENUE
CHEVY CHASE, MD 20815

PROJECT TITLE

PAGE PARK PLAYGROUND
NORTH PARK AVENUE
CHEVY CHASE, MD 20815

REVISIONS

MARK	DATE	DESCRIPTION

AMT FILE NO.	114-734.002
DATE:	2015-01-09
SCALE:	1" = 10'-0"
DESIGNED BY:	AES
DRAWN BY:	AES
CHECKED BY:	SAJ

SUBMISSION

SHEET TITLE

GRADING PLAN

SHEET

CS102

SHEET 2 OF 5